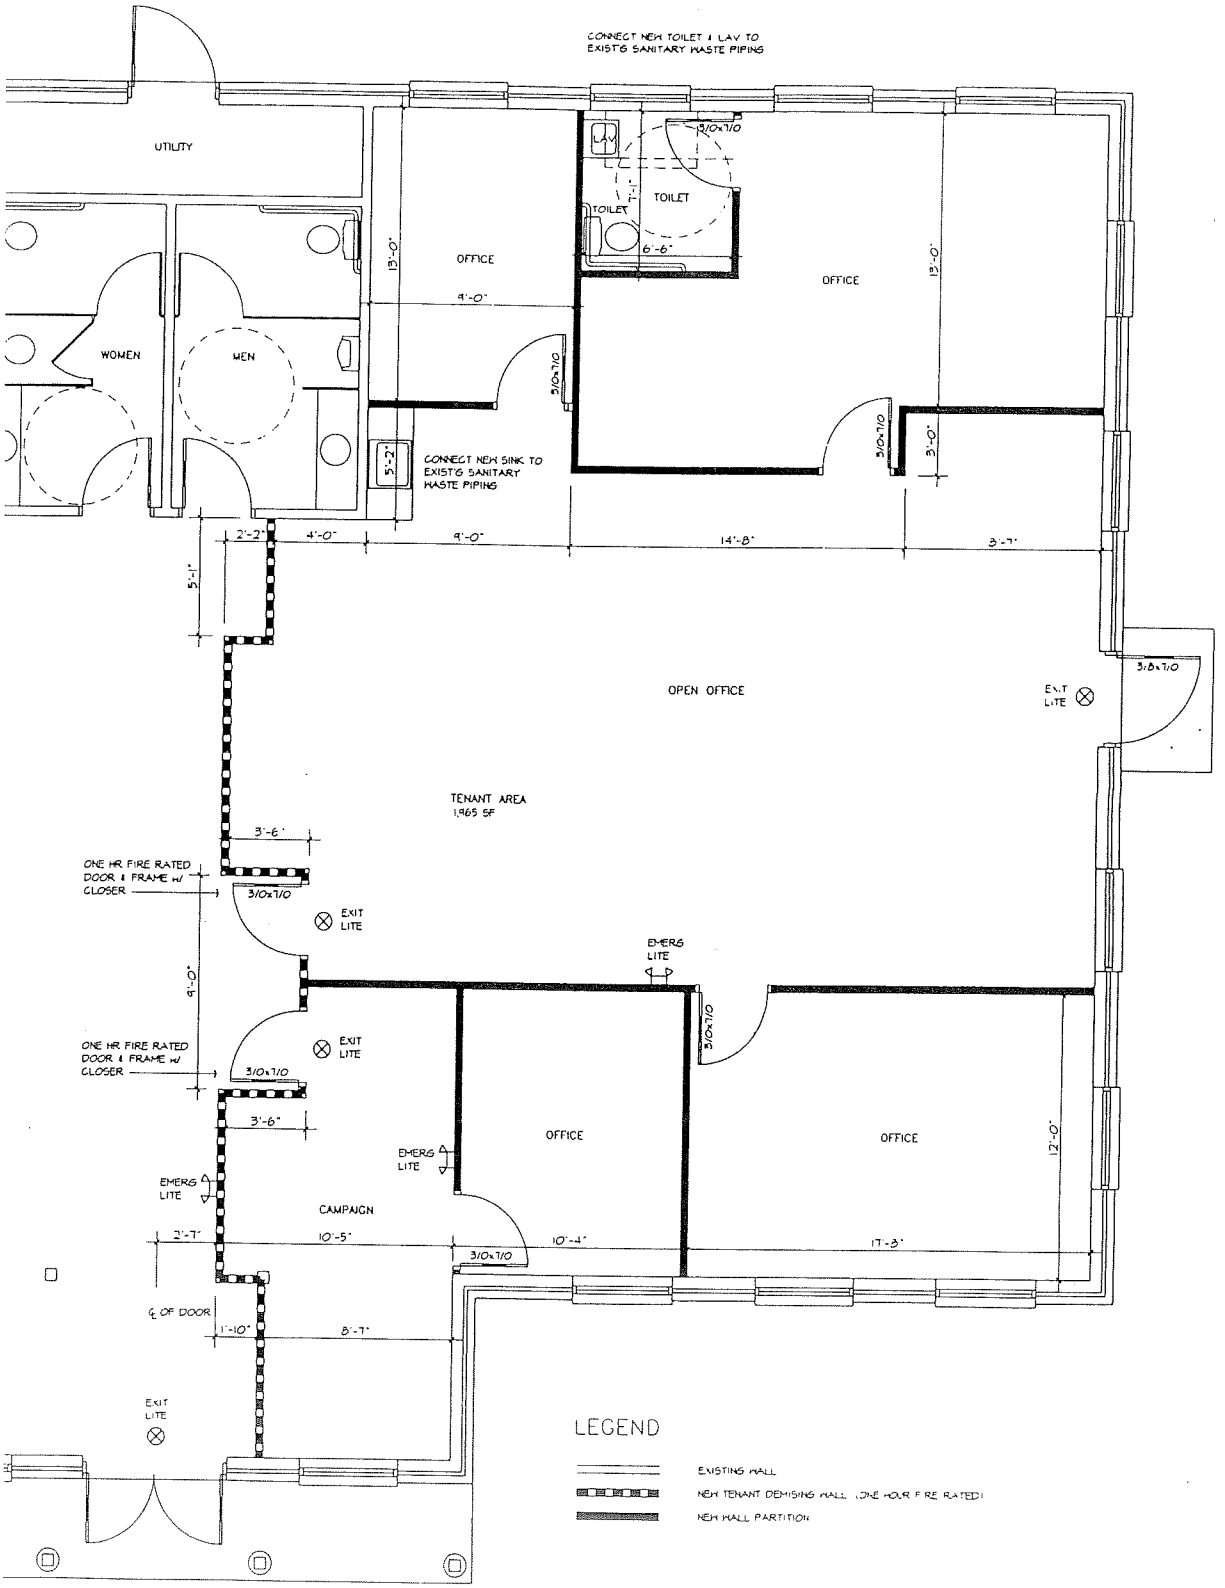

DEC

EACH CONTRACTOR SHALL VERIFY ALL DIMENSIO AND CONDITIONS PERTAINING TO HIS WORK AN PROMPTLY NOTIFY THE ARCHITECT IN WRITING C ANY DISCREPANCIES. EACH CONTRACTOR SHALL C FAMILIARIZE HIMSELF WITH ALL CONSTRUCTION DOCUMENTS AND THEIR IMPLICATIONS TO HIS W THE DRAWINGS AND SPECIFICATIONS ARE THE PROPERTY OF THE ARCHITECT, SHALL BE USED ONLY FOR THE JOB DESIGNATED, AND SHALL N BE REPRODUCED

JOSEPH M. METZGER * ARCHITECT
Four Duncliff Court, Albany, New York 12205 (518)-438-5578

OFFICE BUILDING
936 ROUTE 146

BUILDING 400 PROFESSIONAL OFFICE FLOOR PLAN

DATE: 12-10-02
SCALE: 1/4" = 1'-0
DRAWN BY: JMM
PROJECT NO: 0230

A1