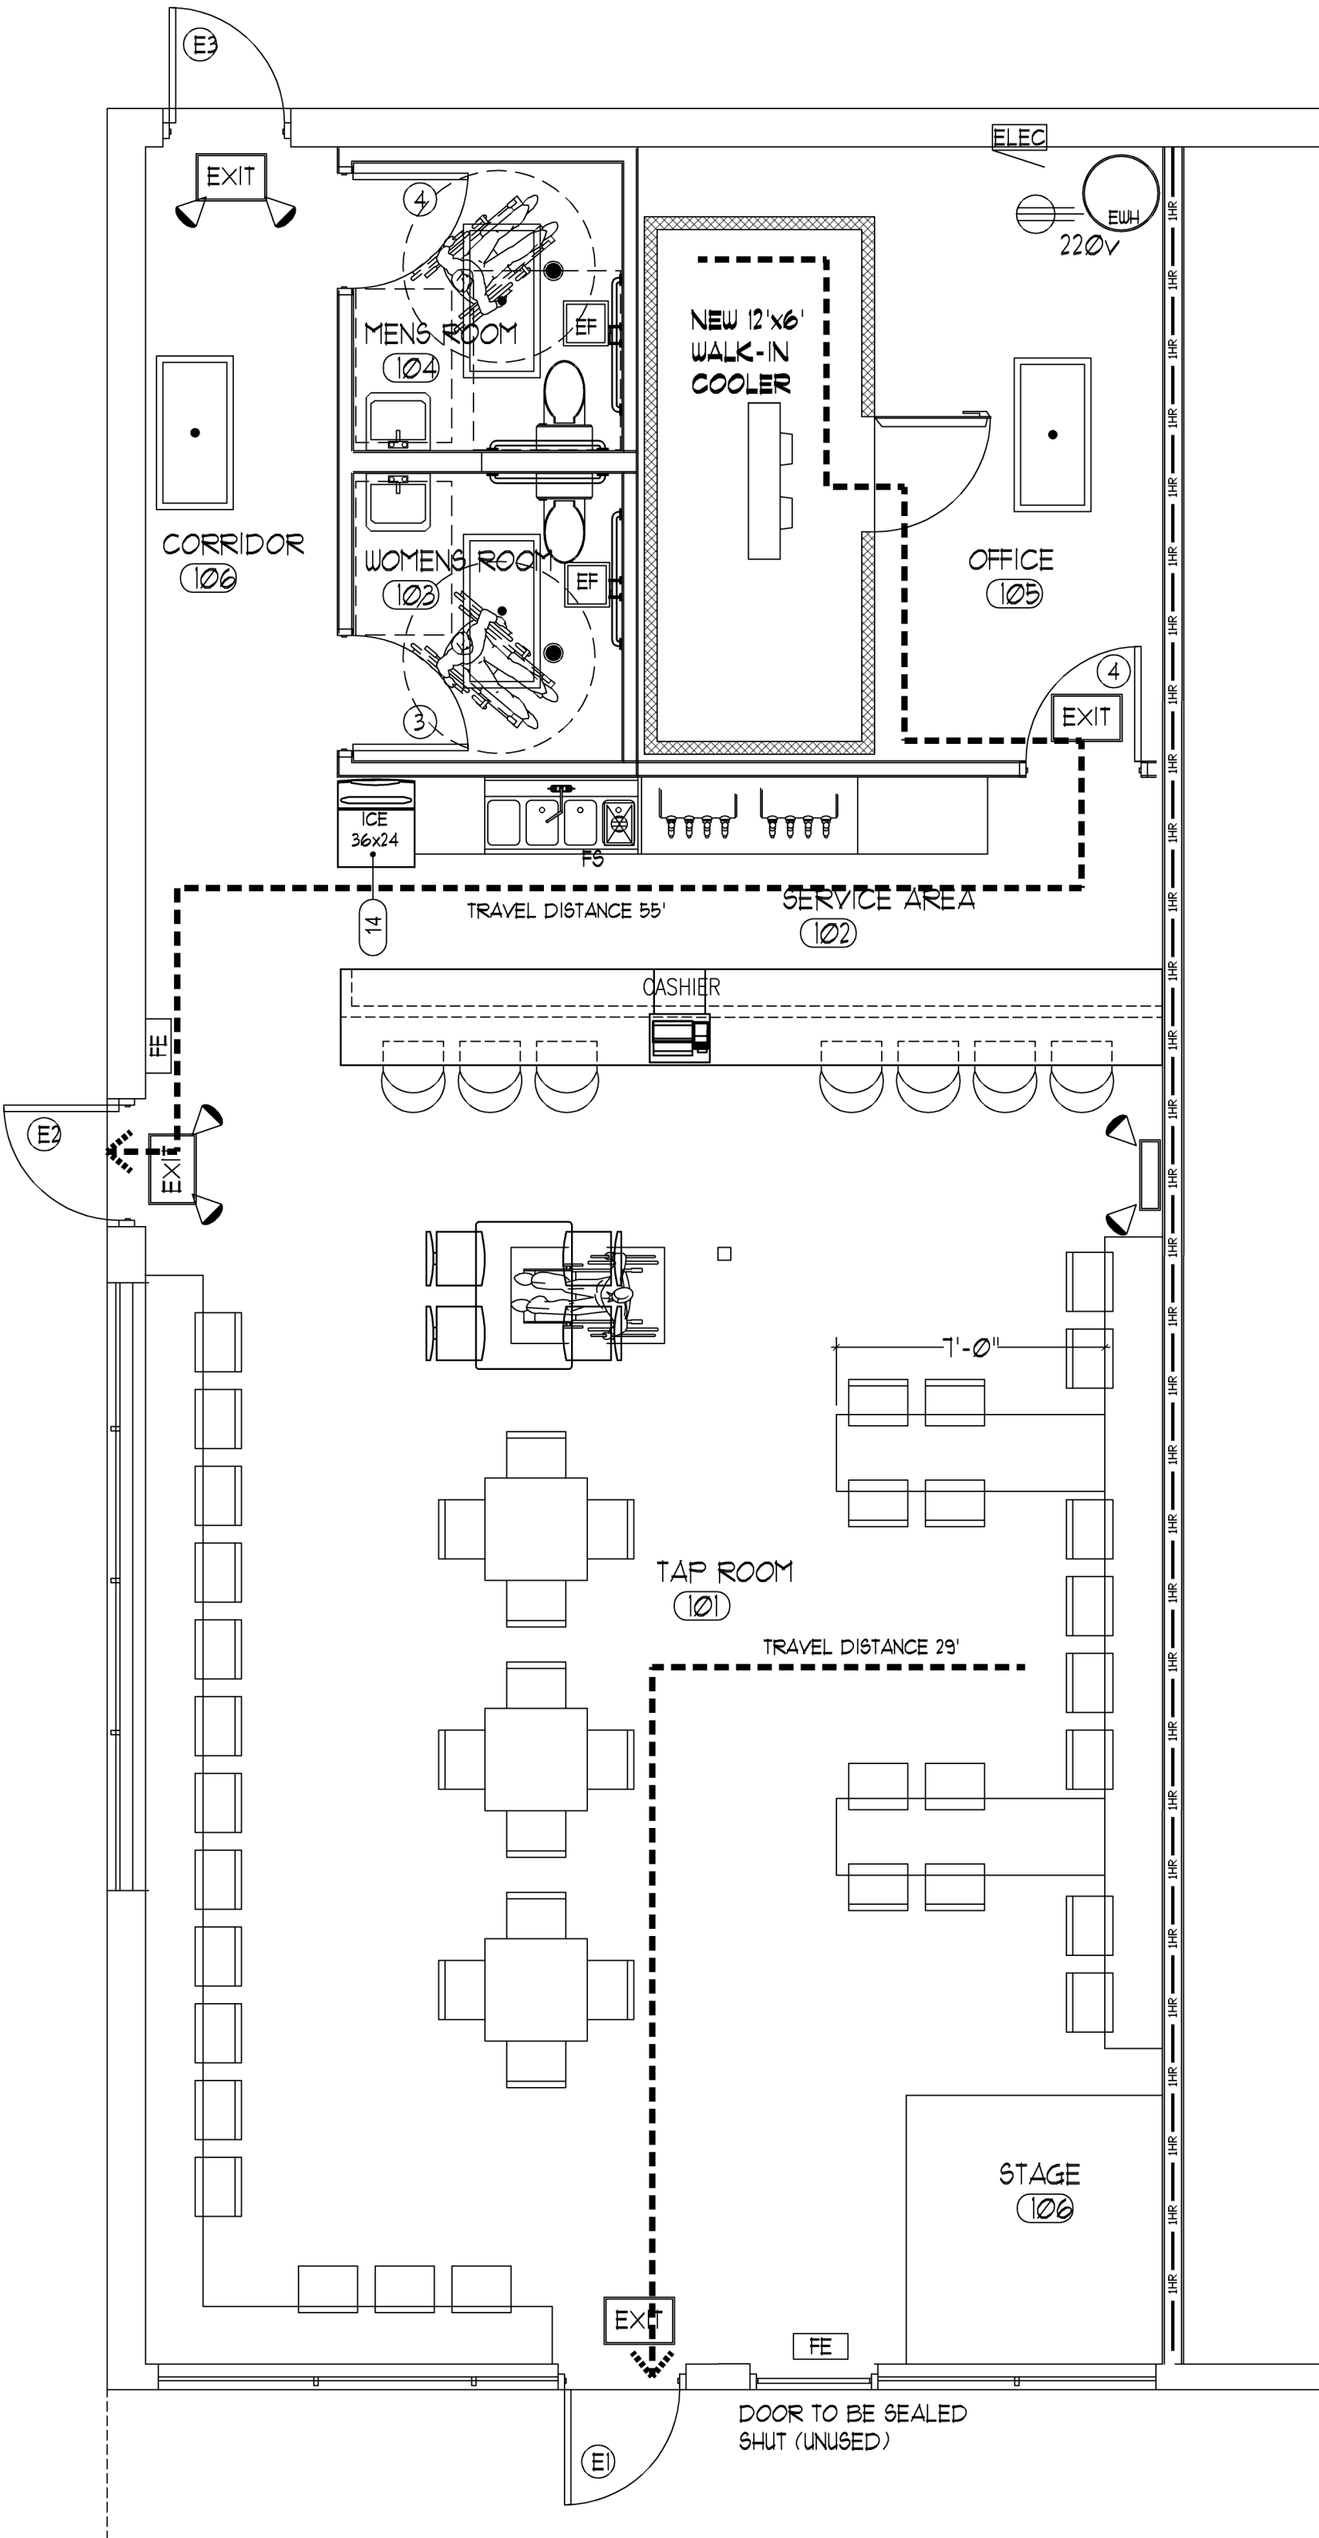
E3
EXIT
ELEC
EWH
220V
4
MENS ROOM
104
EF
NEW 12'x6'
WALK-IN
COOLER
CORRIDOR
106
WOMENS ROOM
103
EF
OFFICE
105
3
4
EXIT
ICE
36x24
FS
14
TRAVEL DISTANCE 55'
SERVICE AREA
102
CASHIER
FE
E2
EXIT
7'-0"
TAP ROOM
101
TRAVEL DISTANCE 29'
STAGE
106
EXIT
FE
DOOR TO BE SEALED
SHUT (UNUSED)
E1
1HR